SKETCH SHOWING EMERGENCY WORKS IN WARD NO8, KODIGEHALLI

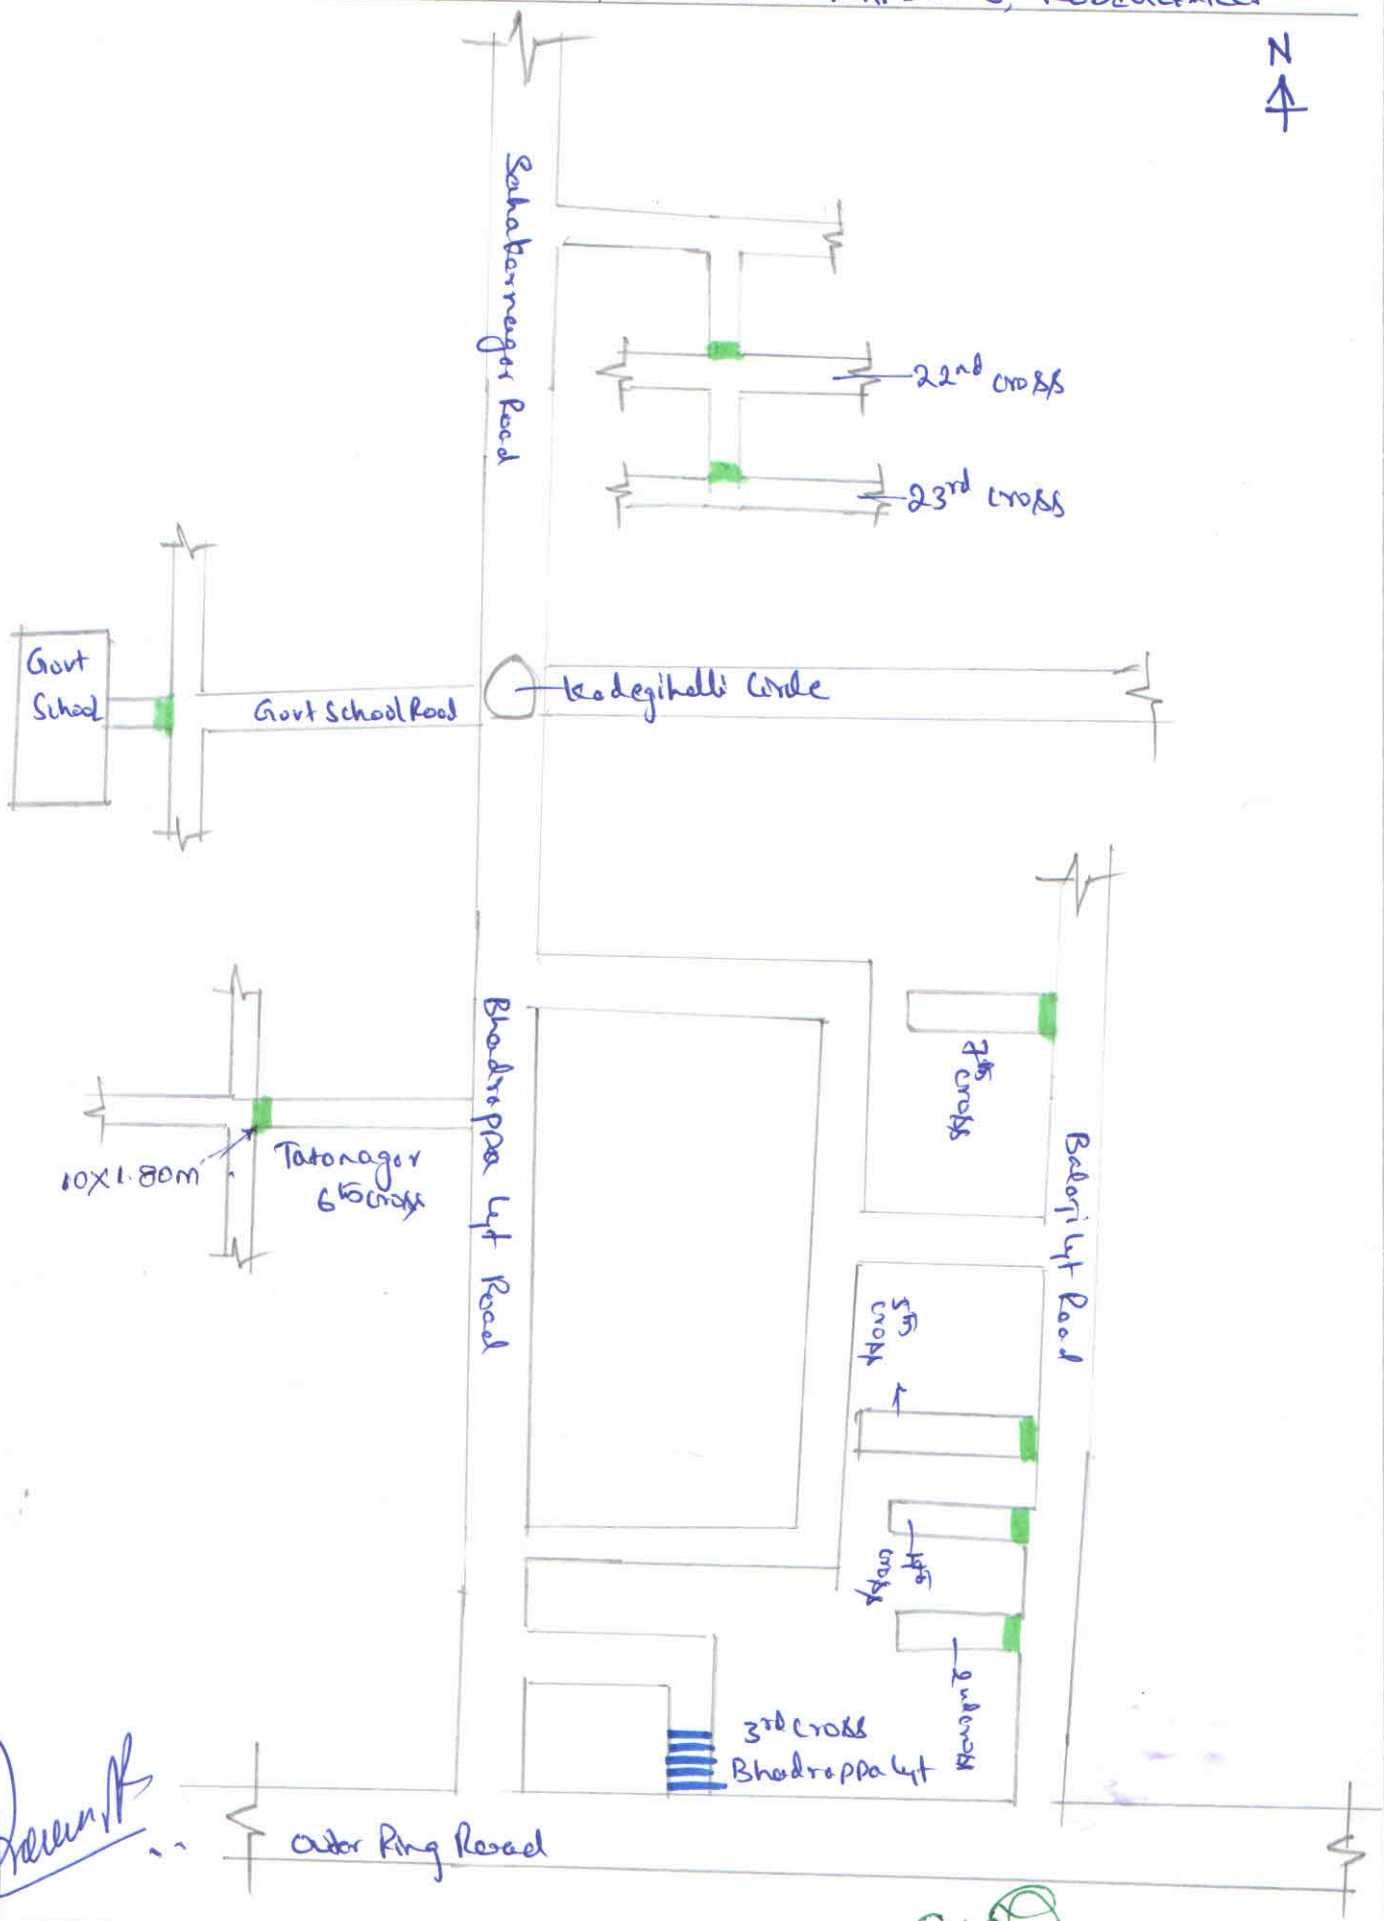

Assistant Executive Engineer
Kodigehalli Sub Division
BBMP, Bangalore